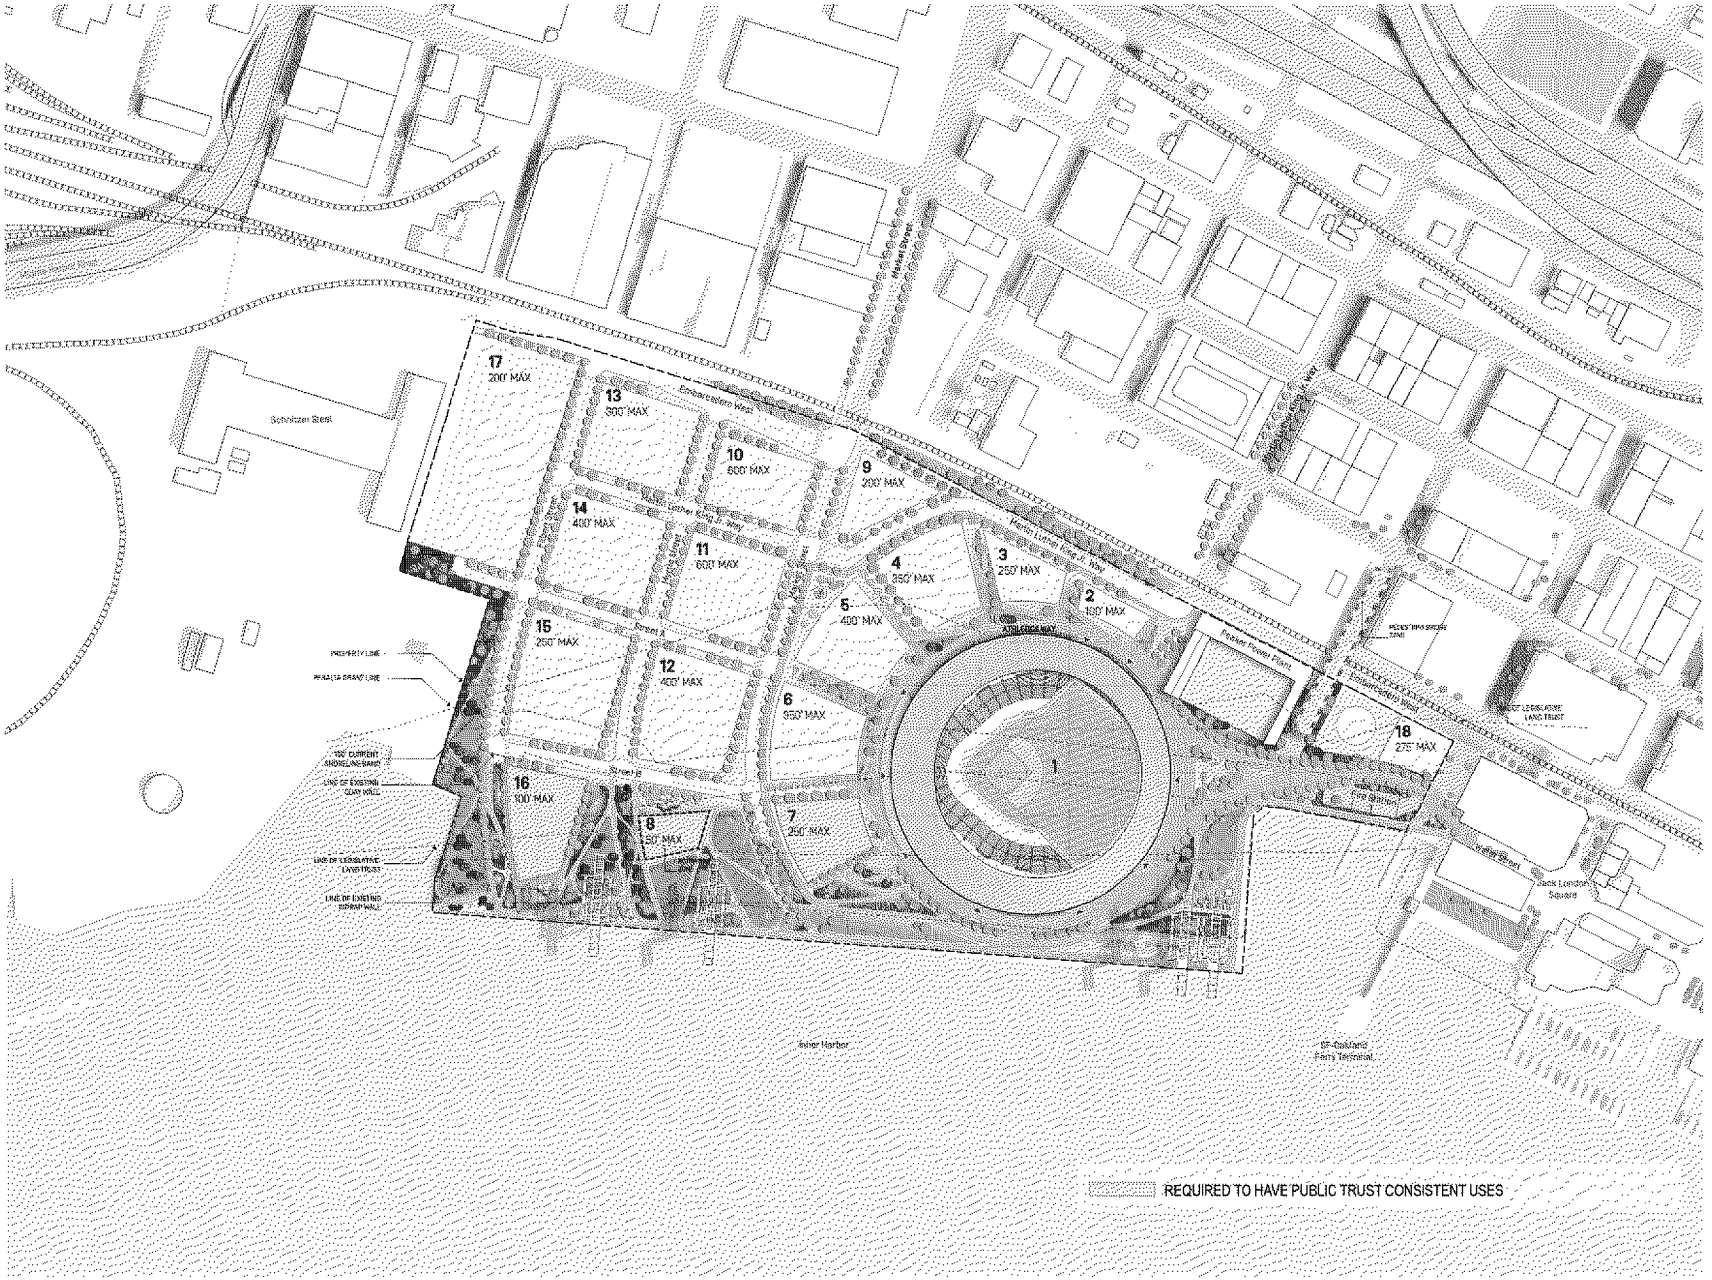

THE OAKLAND ATHLETICS
HOWARD TERMINAL MASTERPLAN
1 MARKET STREET, OAKLAND, CALIFORNIA 94607, USA

CEQA SUBMITTAL

CLIENT:
THE OAKLAND ATHLETICS
7000 Coliseum Way
Oakland, CA 94621 USA
TEL: +1 [illegible]

DESIGN CONSULTANT:
BIG
BJARKE INGELS GROUP
45 Main Street, Floor 9
Brooklyn, NY 11201 USA
TEL: +1 [illegible] FAX: +1 [illegible]

LANDSCAPE ARCHITECT:
JAMES CORNER FIELD OPERATIONS
JAMES CORNER FIELD OPERATIONS
633 Battery Street, Suite 119
San Francisco, CA 94111
TEL: +1 415 543 9197

CIVIL ENGINEER:
BKF
BKF ENGINEERS
255 Shoreline Drive, Suite 200
Redwood City, CA 94065
TEL: +1 [illegible]

TRANSPORTATION ENGINEER:
FEHR & PEERS
FEHR & PEERS
2201 Broadway, Suite 802
Oakland, CA 94612
TEL: +1 [illegible]

LIGHTING CONSULTANT:
HLB
HLB LIGHTING DESIGN INC.
300 Brannan Street, Suite 212
San Francisco, CA 94107
TEL: +1 415 545 0773

	DATE:	REVISION:

THESE DRAWINGS ARE INSTRUMENTS OF SERVICE AND AS SUCH MAY NOT BE USED FOR OTHER PROJECTS, FOR ADDITIONS TO THIS PROJECT OR COMPLETION OF THIS PROJECT BY OTHERS.

NOT FOR CONSTRUCTION

KEY PLAN

BAR SCALE
0 50 100 200 400

DRAWING TITLE:

ILLUSTRATED FULL BUILDOUT SITE PLAN

DRAWING NO.

S1011

PROJECT NO: 16920
SCALE: 1" = 140'-0"
FORMAT: ARCH D
DATE: 12/23/2020